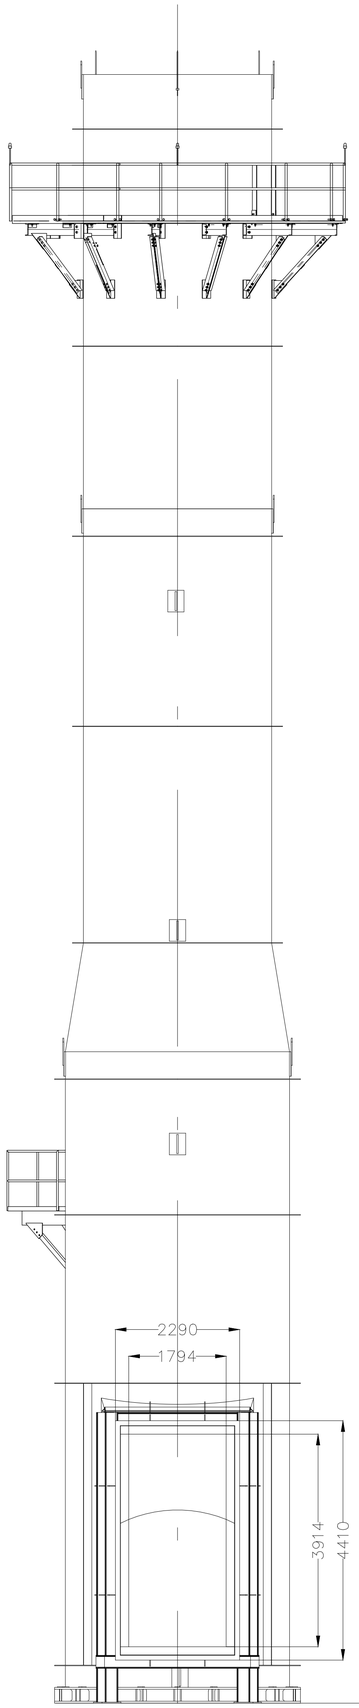

FRONT VIEW

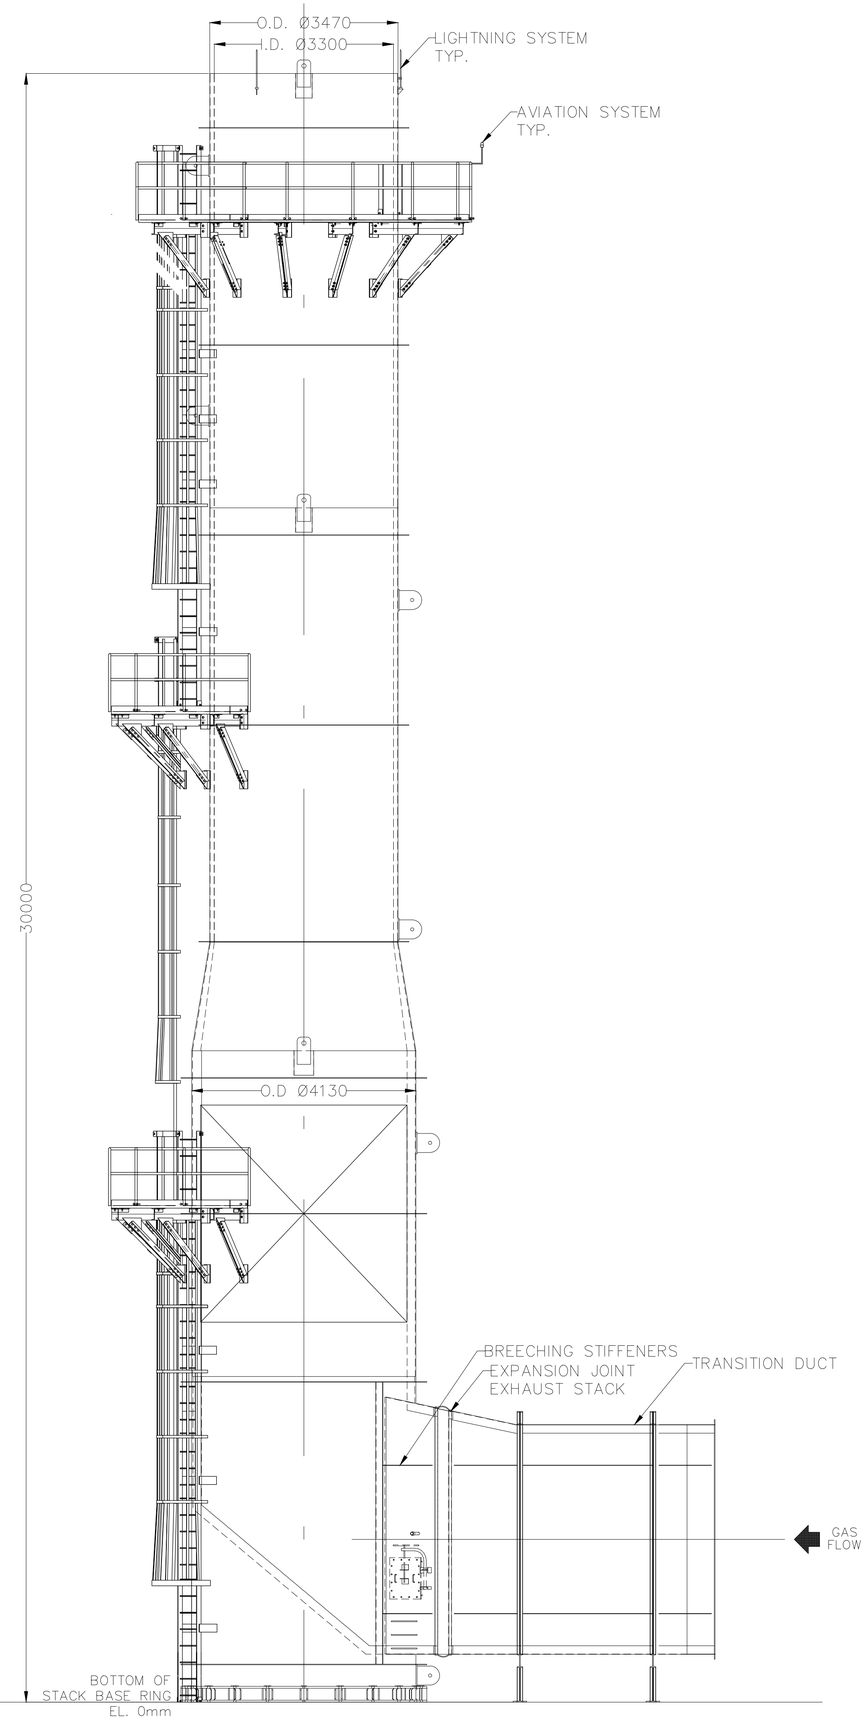

SIDE VIEW

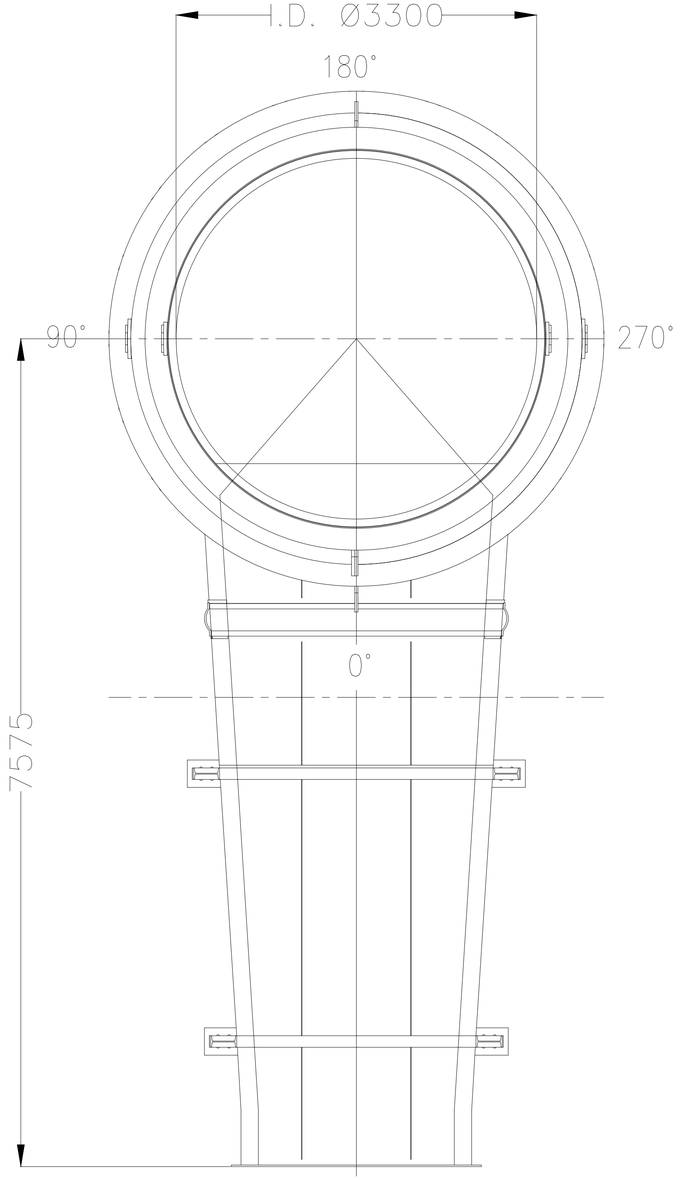

TOP VIEW

REV	DATE	REVISION	BY	CHK	APP

GENERAL SYSTEMS DESIGN INC.
GSD POWER DIVISION

DWN		GSD Gas Turbine Exhaust Stack
CHK		GSD Gaz Türbini Eksoz Bacasi
PM		
PE		
SE		PURCHASER :
TE		PLANT SITE :

PROJECT:	RELEASE DATE:			
	JOB NO CODE SHT	REV	FE	
DRAWING NUMBER	XXXXX-XX-XXX			